OLD HERSHEY ROAD
T- 602

SCHOOLHOUSE ROAD

T-318

WETLAND #1
±7.81 ACRES
(PEM/FO)
WITHIN AREA OF
INVESTIGATION

WETLAND
CONTINUES

STREAM #1
UNNAMED TRIBUTARY TO
HOFFER CREEK
(TSF, MF)
"WATERS OF THE UNITED
STATES"/"WATERS OF
THE COMMONWEALTH"

MATCHLINE (SHEET 1)

MATCHLINE (SHEET 2)

NORTH

LEGEND

- EXISTING PROPERTY LINE
- LEGAL RIGHT-OF-WAY
- AREA OF INVESTIGATION (±27.52 ACRES)
- EXISTING GAS LINE
- OVERHEAD UTILITY LINE
- EXISTING EDGE OF PAVEMENT
- EXISTING 1' CONTOUR
- EXISTING 5' CONTOUR
- EXISTING TREELINE
- EXISTING DELINEATED WETLAND BOUNDARY (WITH FLAG LABELS)
- "WATERS OF THE UNITED STATES"/ "WATERS OF THE COMMONWEALTH"
- SAMPLE POINT
- PHOTO LOCATION & ORIENTATION (SEE WETLAND DELINEATION REPORT)

NOTES:
- BASE MAPPING BY D.L. REBER ASSOCIATES.
- WETLAND DELINEATION BY RETTEW ASSOCIATES, INC. DECEMBER 1, 2011.
- STATE PLANE PA SOUTH, NAD 1983 (US SURVEY FEET).

NOT FOR CONSTRUCTION/NOT FOR BIDDING

DWG. NO. 0114110011
SHEET NO. 2 OF 2
DATE: DECEMBER 8, 2011

WETLAND DELINEATION PLAN

FOR

CONEWAGO TOWNSHIP PARK

CONEWAGO TOWNSHIP DAUPHIN COUNTY, PA

RETTEW
RETTEW Associates, Inc.
3020 Columbia Ave., Lancaster, PA 17603
Phone (717) 394-3721 · Fax (717) 394-1063
Email: rettew@rettew.com
Website: www.rettew.com
Engineers · Planners · Surveyors · Landscape Architects
Environmental Consultants

CLIENT
CONEWAGO TOWNSHIP
3279 OLD HERSHEY ROAD
ELIZABETH, PA 17022
PHONE: (717) 534-8556

SCALE
1"=60'
0 30' 60' 120' 180'

MANAGER: MAX SHRADLEY, JR.
DESIGN BY:
CHKD BY:
SURV. CHIEF:
FIELDBOOK NO. DATA COLLECTOR
DRAWN BY: LCG
CHKD BY: ASA
XREFS: 0114110011_xbase-GIS-Merged
DRAWING REFERENCE: J:\10\10-01141-011\CAD\NS\0114110011-WDP.dwg

FOR RETTEW ASSOCIATES BY:

NO.	DATE	REVISION

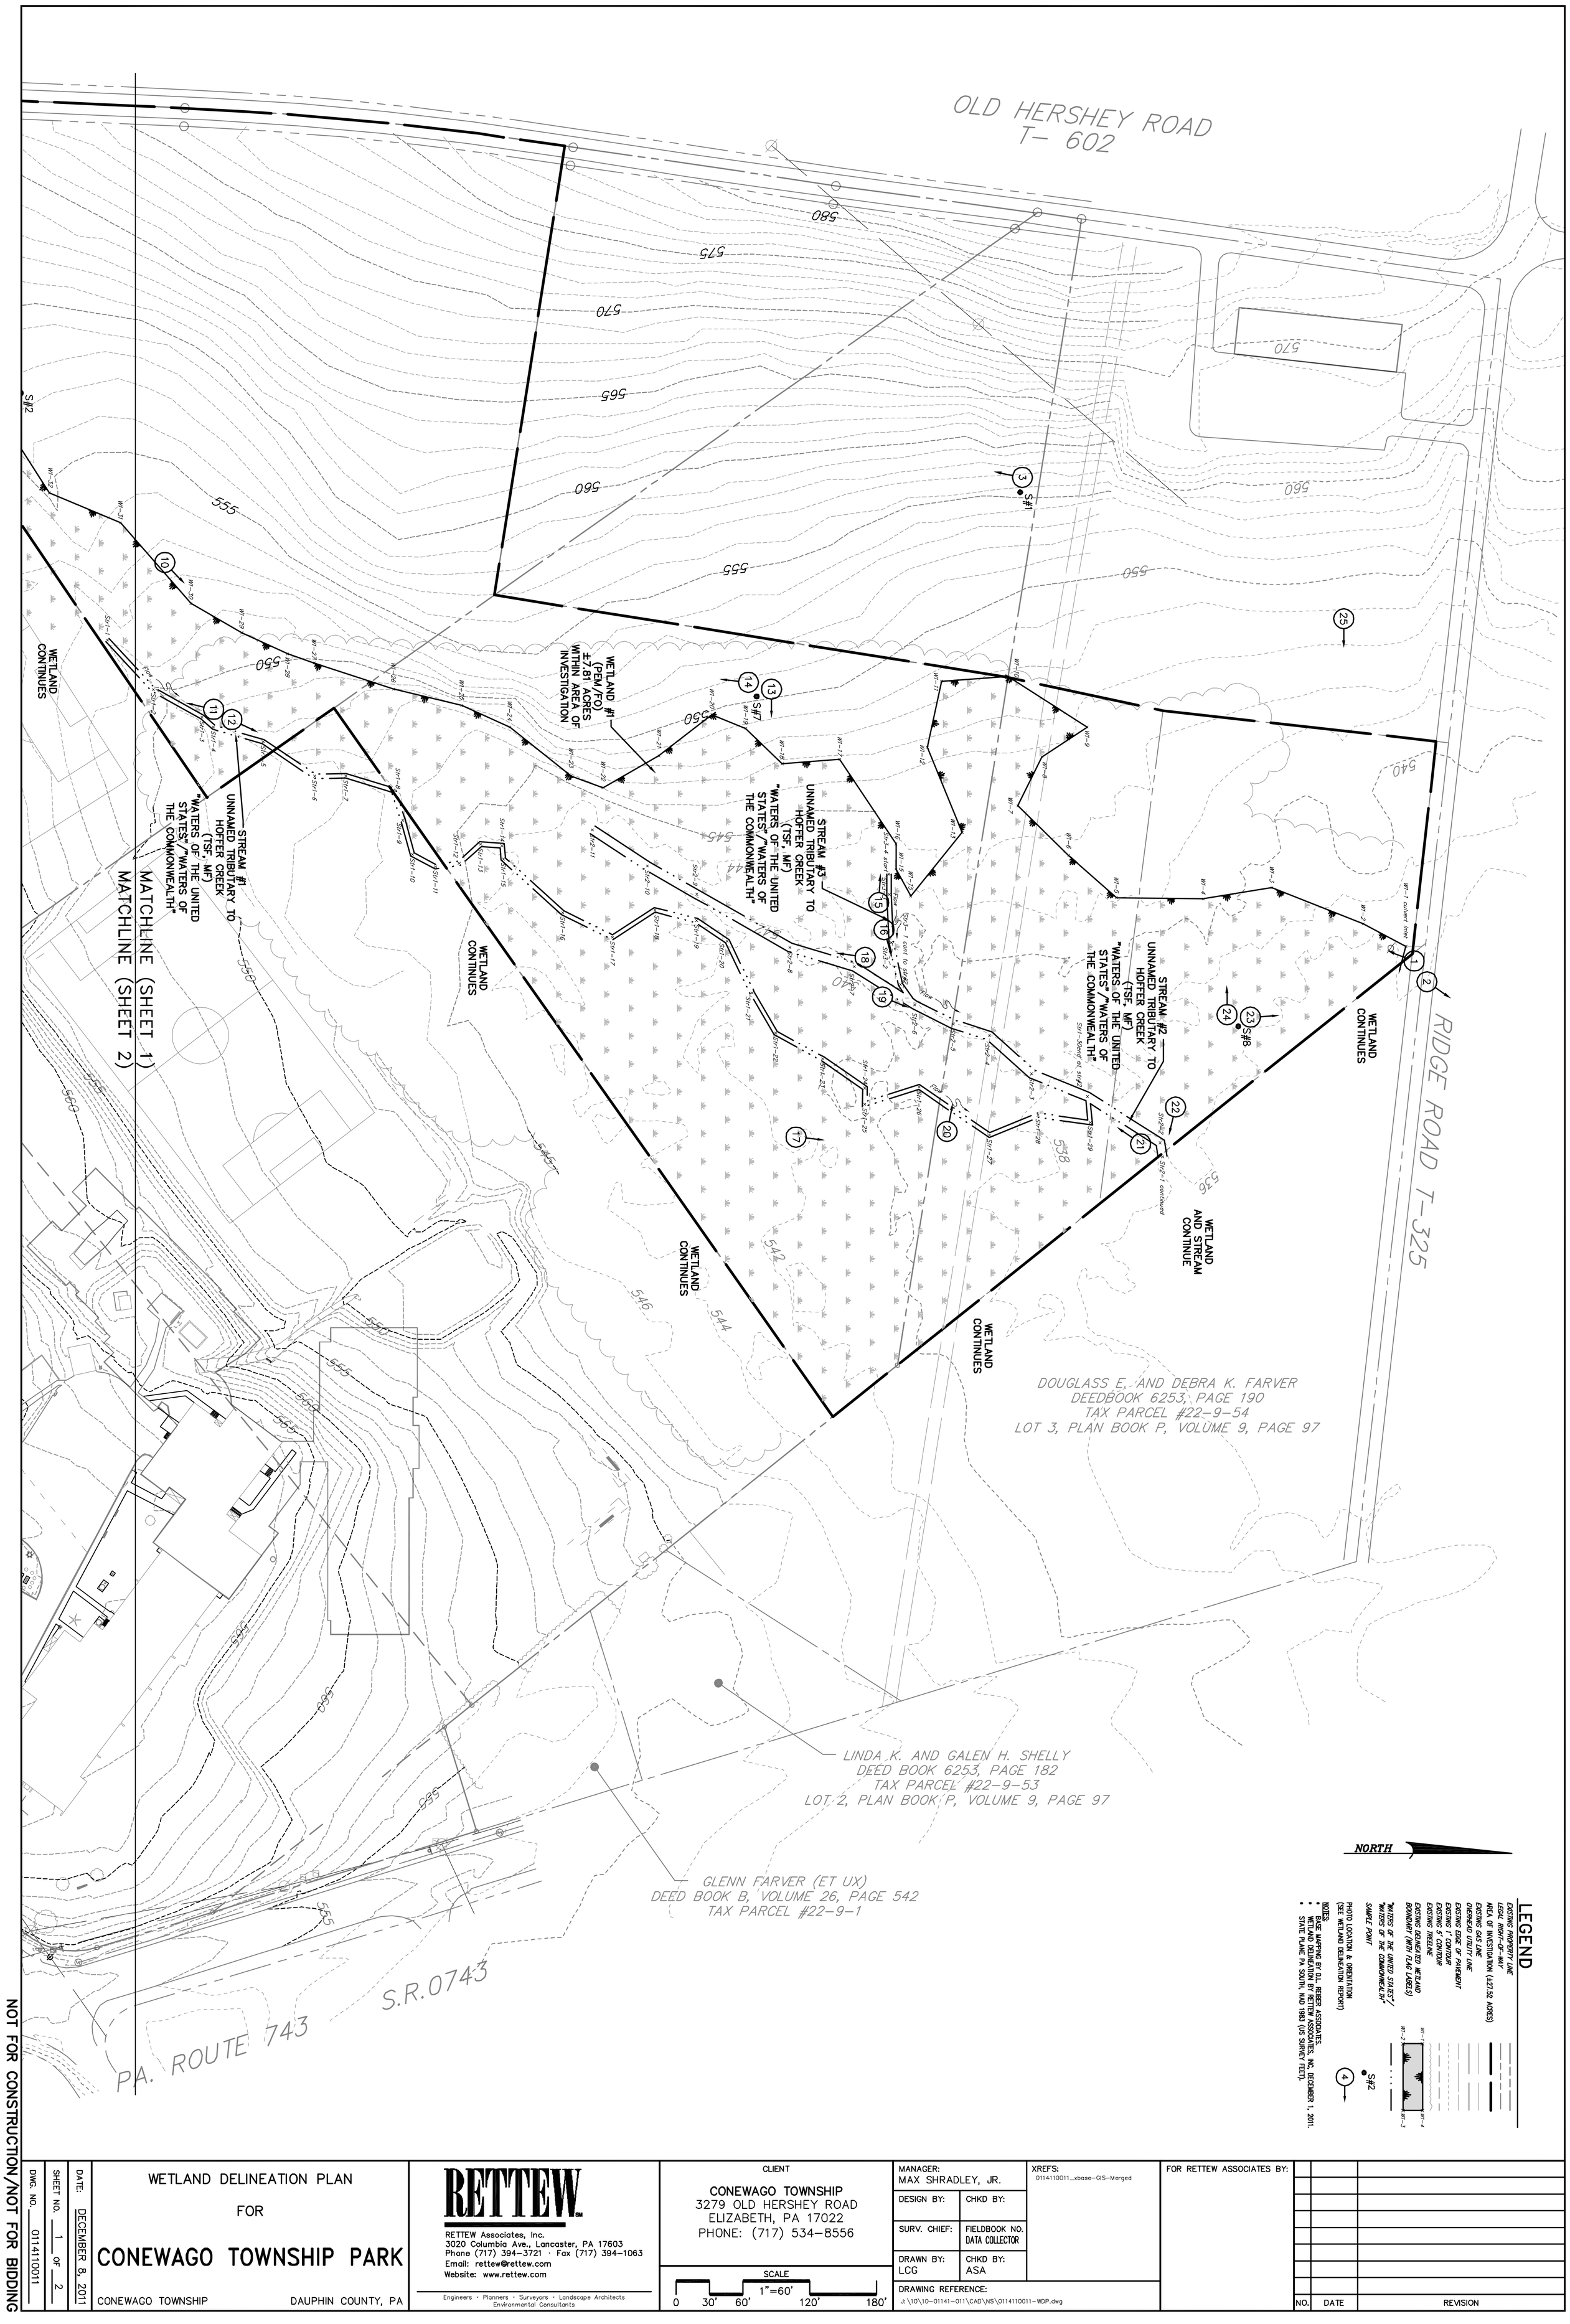

NOT FOR CONSTRUCTION/NOT FOR BIDDING

DWG. NO. 0114110011

SHEET NO. 1 OF 2

DATE: DECEMBER 8, 2011

WETLAND DELINEATION PLAN
FOR
CONEWAGO TOWNSHIP PARK

CONEWAGO TOWNSHIP DAUPHIN COUNTY, PA

RETTEW

RETTEW Associates, Inc.
3020 Columbia Ave., Lancaster, PA 17603
Phone (717) 394-3721 · Fax (717) 394-1063
Email: rettew@rettew.com
Website: www.rettew.com

Engineers · Planners · Surveyors · Landscape Architects
Environmental Consultants

CLIENT

CONEWAGO TOWNSHIP
3279 OLD HERSHEY ROAD
ELIZABETH, PA 17022
PHONE: (717) 534-8556

SCALE
1"=60'
0 30' 60' 120' 180'

MANAGER: MAX SHRADLEY, JR.	XREFS: 0114110011_xbase-GIS-Merged
DESIGN BY:	CHKD BY:
SURV. CHIEF:	FIELDBOOK NO. DATA COLLECTOR
DRAWN BY: LCG	CHKD BY: ASA
DRAWING REFERENCE: J:\10\10-01141-011\CAD\NS\0114110011-WDP.dwg	

FOR RETTEW ASSOCIATES BY:

NO.	DATE	REVISION